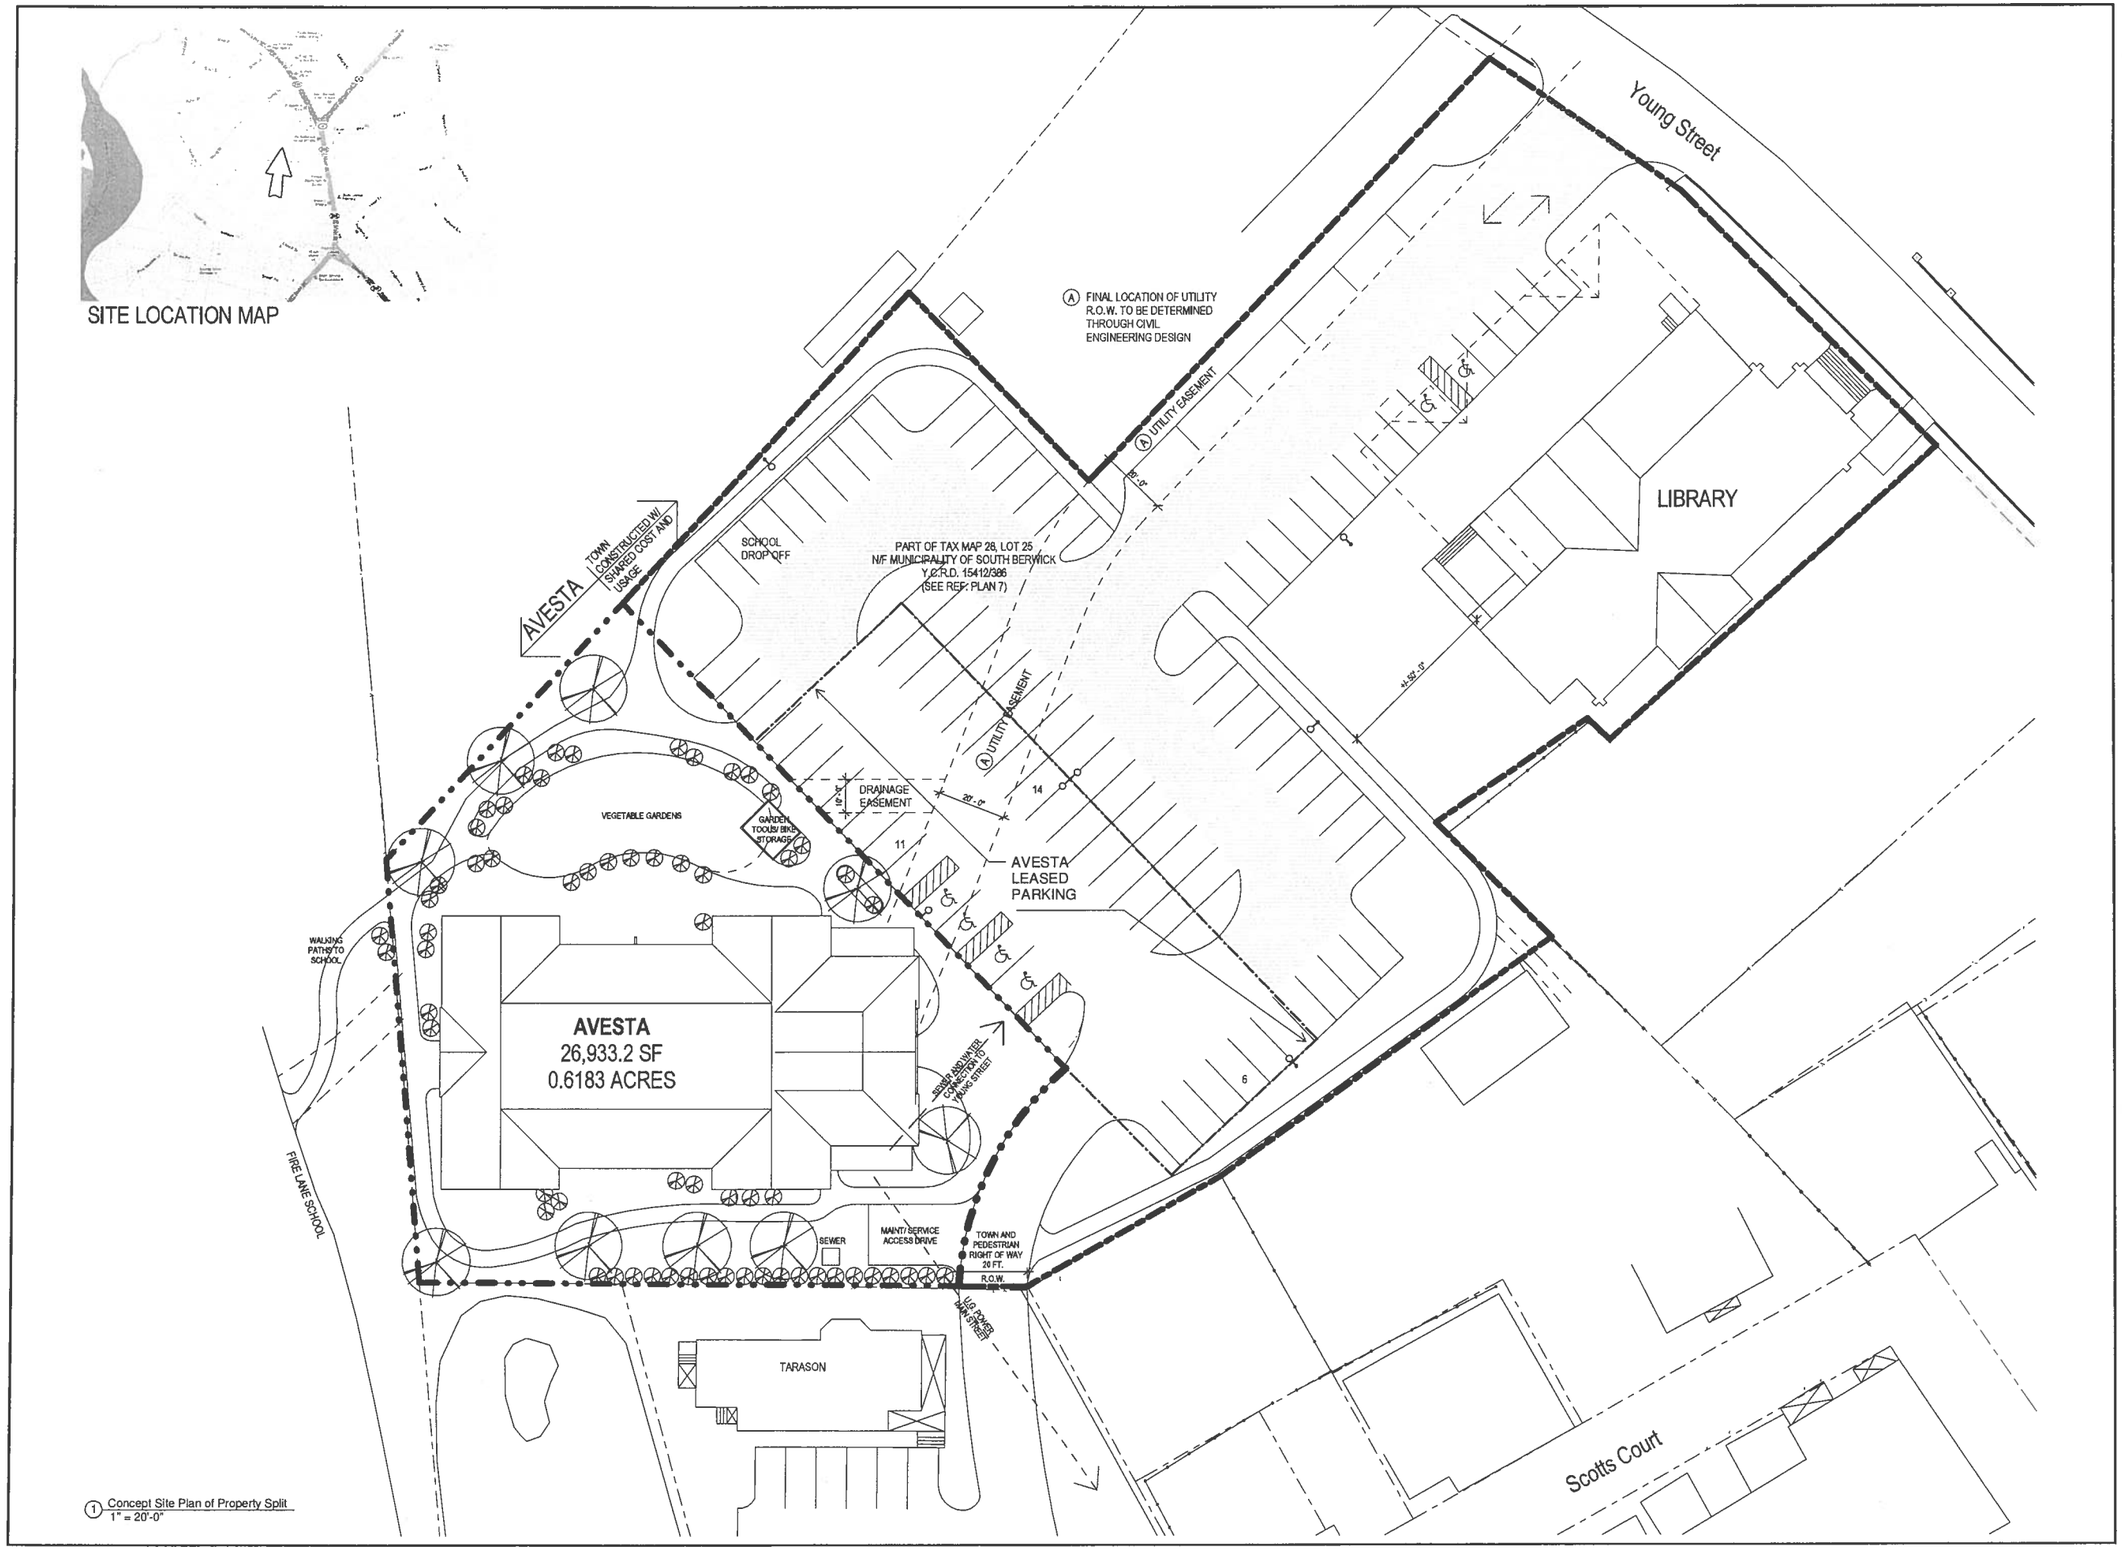

1 Concept Site Plan of Property Split
1" = 20'-0"

LASSEL ARCHITECTS PA
P.O. BOX 370
370 MAIN STREET
S. BERWICK, ME 03908
T 207 384 2049
F 207 384 4860

PRELIMINARY DRAWING

NOT FOR CONSTRUCTION

Avesta Housing
307 Cumberland Ave.
Portland, ME 04101
207 533 7780

Avesta Elderly Housing
in Downtown South Berwick

Young Street

REVISIONS:

Concept Plan - Land Split

SCALE:	DRAWN BY:
1" = 20'-0"	DCM
DATE:	CHECKED BY:
06/07/12	MWL

REF NAME:
P:\avesta housing SB\DWG RVT\Avesta Elderly Housing RVT\Avesta Elderly Housing_VER8.rvt

C1.1

©COPYRIGHT
LASSEL ARCHITECTS, 2012
ALL RIGHTS RESERVED

6/7/2012 11:44:03 AM P:\avesta housing SB\DWG RVT\Avesta Elderly Housing RVT\Avesta Elderly Housing_VER8.rvt